

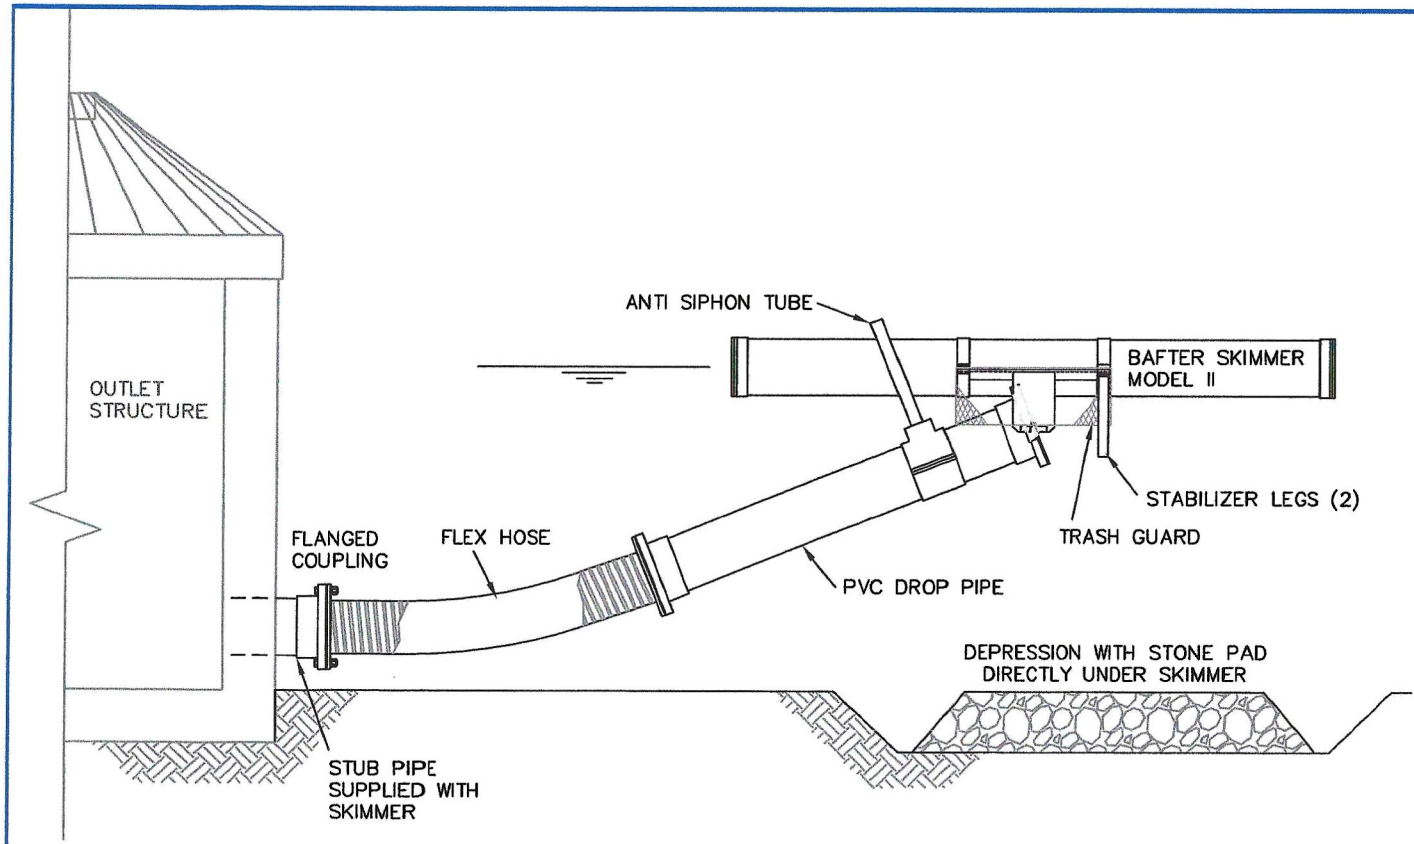


PROFILE VIEW

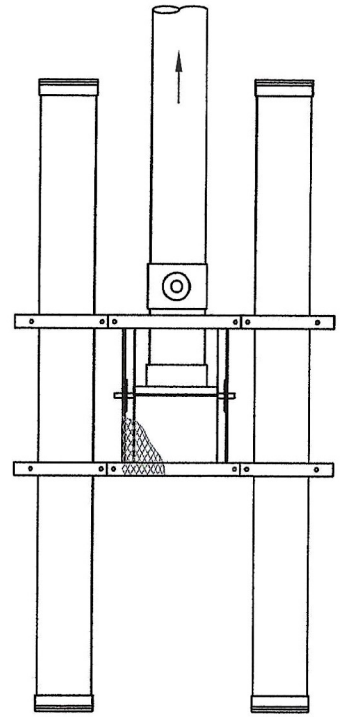

PLAN VIEW

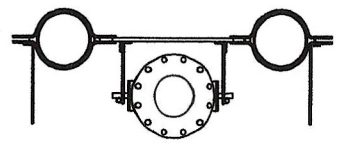

SECTION VIEW

Notes:

1. MAXIMUM POND WATER DEPTH TO BE 5.5' WITH SUPPLIED DROP PIPE FOR SIZES 4, 6, & 8" UNITS. THE 10 & 12 " UNITS ARE SUPPLIED WITH A DROP PIPE TO SERVE POND DEPTHS UP TO 6.7 FEET MAXIMUM. FOR DEEPER PONDS EXTEND THE DROP PIPE LENGTH TO 1.4 TIMES THE MAX. POND DEPTH.

2. DESIGN REQUIRES A ___ INCH SKIMMER WITH A ____ INCH ORIFICE & (IF REQD.) A SECOND ____INCH SKIMMER WITH A ____INCH ORIFICE. .

3. SKIMMERS TO BE INSPECTED WEEKLY AS PART OF THE CEPSCI INSPECTION.

4. MULTIPLE UNITS MAY BE UTILIZED IN THE SAME BASIN IF A HIGHER DISCHARGE RATE IS NEEDED. EACH MUST HAVE ITS OWN CONNECTION TO THE OUTLET STRUCTURE.

BAFTER SKIMMER
MODEL II
P.O. BOX 135
Tigerville, S.C. 29688
Ph. 864-895-4400 (Cell) 864-420-7082
bafter@email.com